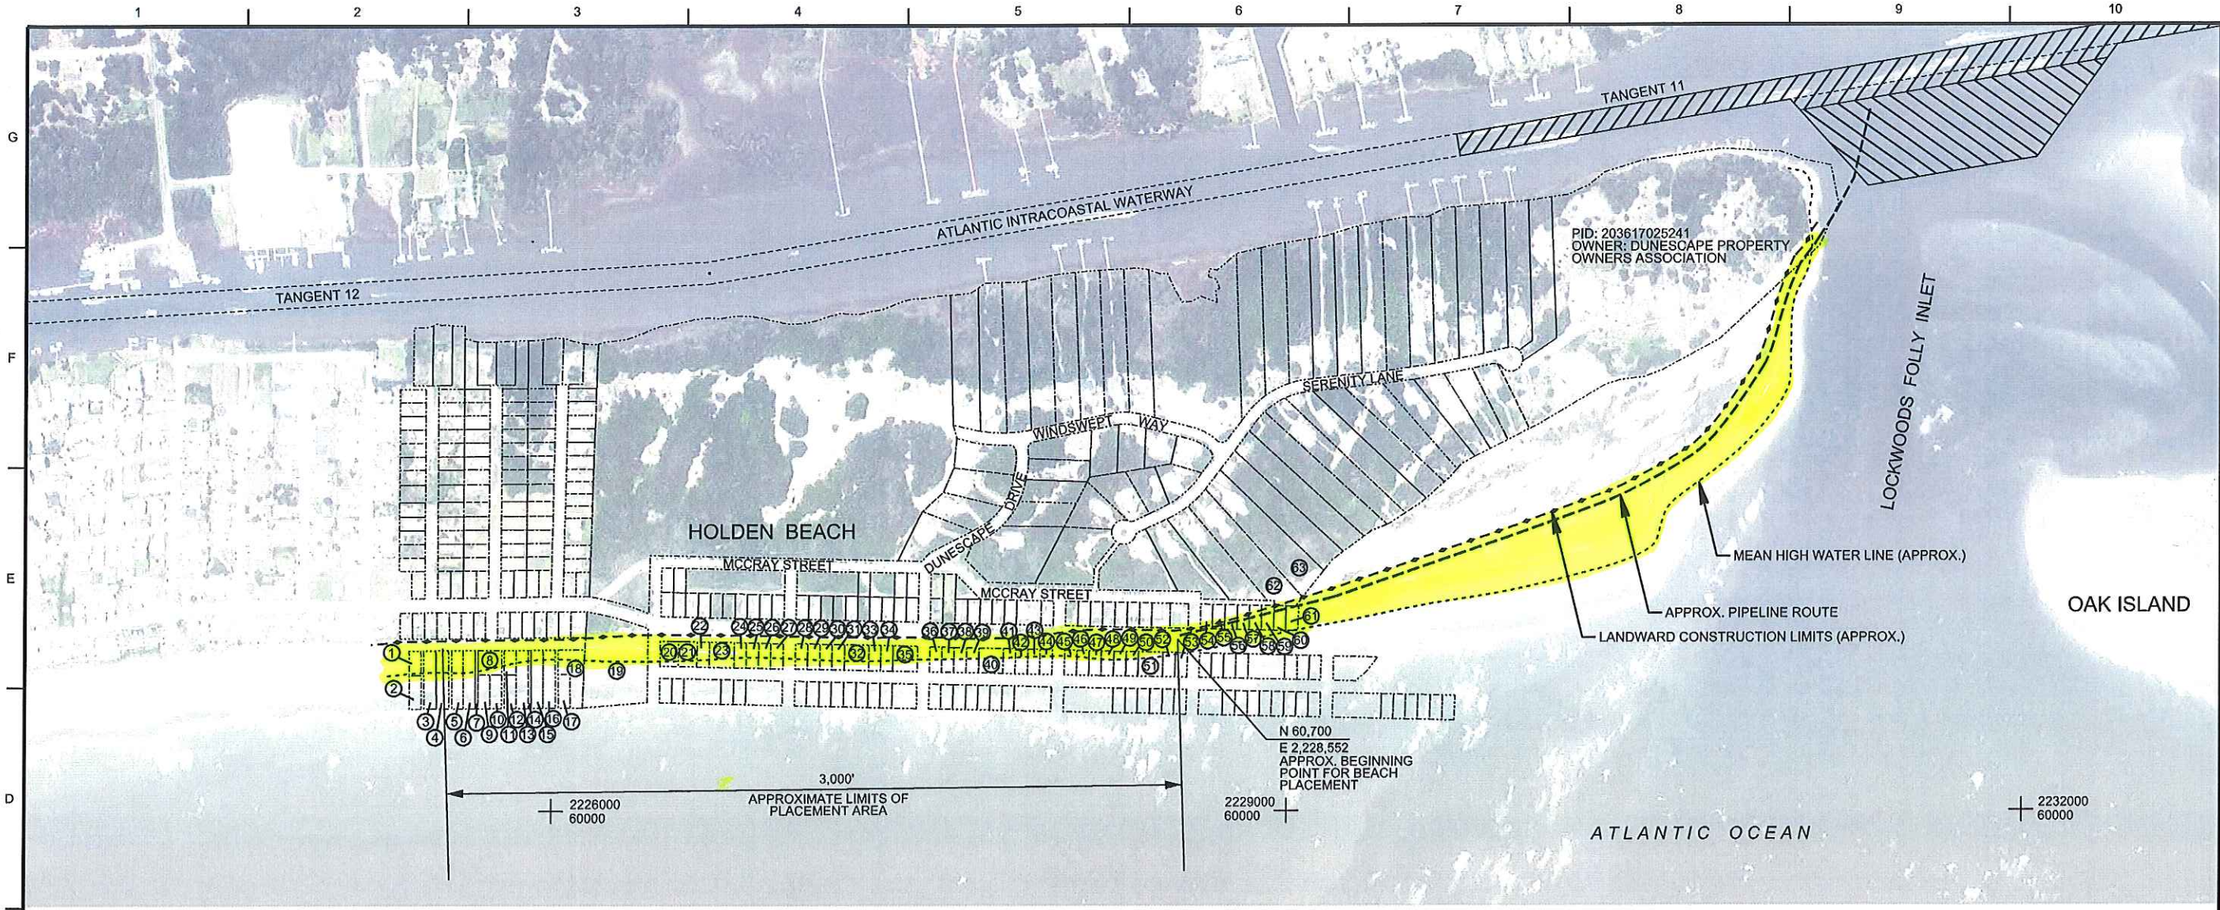

PROPERTY TABLE

	PARCEL ID	OWNER
1	202619504640	HOLDEN WETONA
2	202619504449	GRAHAM ANN C
3	202619505504	WHITE DAWN
4	202619505553	ALEWINE RAY G
5	202619506513	SKINNER COPELAND H II
6	202619506563	OOSTERWYK PROPERTIES LLC
7	202619506594	OOSTERWYK PROPERTIES LLC
8	202619507640	SKINNER COPELAND H
9	202619507428	OOSTERWYK PROPERTIES LLC
10	202619507479	SKINNER COPELAND H
11	202619508620	CAMERON WILLIAM S ET BARBARA B
12	202619508439	MARTIN BOBBY L ETALS
13	202619508573	ROBERTS DAVID & WILLIAM HARNED
14	202619509514	OOSTERWYK PROPERTIES LLC
15	202619509543	MITCHELL WADE A ETUX
16	202619509593	ROSSE JOINT LIVING TRUST
17	202619600459	MOWERY LEWIS K TRUST ETALS
18	202619600588	MARTIN PATRICIA & EVERETT E NEWMAN JR
19	202619602653	HOLDEN JOHN M & DAVID L
20	202619604674	TONKING HENRY B JR & MARY L TRUSTEES
21	202619605654	THE TOWN OF HOLDEN BEACH

PROPERTY TABLE

	PARCEL ID	OWNER
22	202619606613	TONKING HENRY B JR ETUX
23	202619606693	TOWN OF HOLDEN BEACH
24	202619607663	HARDIN WILFORD H ET
25	202619608613	MARTIN BOB
26	202619608663	AUSTIN DOROTHY PAGE
27	202619609612	AUSTIN JAMES R ET
28	202619700613	LYON NELL
29	202619700662	STANTON A R JR
30	202619701612	FAULK WILLIAM LONNIE
31	202619701662	RICKS BARBARA MELVIN
32	202619702642	CARLSON ALETHEA W ETALS
33	202619703612	ROUNTREE DAVID
34	202619703662	CLAYTON WARREN B & IRVIN M WOODS
35	202619704642	WILKINS JAMES B ETUX
36	202620705661	HEDGECOE JOEL SARVIS
37	202620706611	HARRISON ALLISON & ETALS
38	202620706661	INMAN RALPH
39	202620707611	INMAN RALPH
40	202620707691	INMAN RALPH
41	202620708661	FLEMING LEON T JR
42	202620709611	HOLDEN JOHN ALAN

PROPERTY TABLE

	PARCEL ID	OWNER
43	202620709660	HILLARD LESLIE RONALD ET
44	202620800611	RAND PATRICIA SPENCER TRUSTEE
45	202620801610	ALLEN MARGARET A
46	202620801660	NANCE CLYDE H JR
47	202620802610	PAYSEUR W SCOTT
48	202620802660	AUSTIN JAMES L E PAYSEUR
49	202620803610	INMAN RALPH ET GERALDINE
50	202620803569	INMAN BENJAMIN S ET
51	202620804549	BELL DR RONALD LEE BELL JR
52	202620805519	HELGREN E K ET VELMA
53	202620805569	BLALOCK DAVID A SR
54	202620806779	KEENER MILTON
55	202620807719	SCARBOROUGH DONALD P ET ELAINE B
56	202620807769	MCPHAIL YVONNE BYRD
57	202620808718	SPRINKLE ROGER D ET CHERYL Y
58	202620808768	WENSIL HAROLD E JR ETALS
59	202620809718	HOGSED JUDITH AND
60	202620809778	MAY MORRIS E ET AMELIA A
61	202620900718	CARR WILTON F ETUX MELBA I
62	202620818007	BAKER DON W ETUX TERI L
63	202620819102	BOWLES ENTERPRISES LLP

GENERAL NOTES

1. HORIZONTAL DATUM NAD 1983.
2. PHOTOGRAPHY DATE: 28 MAY 2017. COPYRIGHT 2017 DIGITAL GLOBE.
3. AREAS TO BE DREDGED SHOWN THUS - BASE ▨ OPTION ▨

BEACH DISPOSAL NOTES

1. DUE TO THE AGE OF PHOTOGRAPHY, PIPELINE ROUTE SHOWN IS APPROXIMATE. THE CONTRACTOR SHALL NOTIFY THE TOWN OF HOLDEN BEACH NO LESS THAN 15 DAYS PRIOR TO COMMENCEMENT OF PIPELINE PLACEMENT. POINT OF CONTACT WITH THE TOWN OF HOLDEN BEACH IS DAVID HEWETT, TOWN MANAGER, PHONE NO. 910-842-6488. PRIOR TO PLACEMENT OF PIPE, THE CONTRACTOR SHALL MEET ONSITE WITH THE CONTRACTING OFFICER'S REPRESENTATIVE AND A REPRESENTATIVE FROM THE NORTH CAROLINA WILDLIFE RESOURCES COMMISSION TO DETERMINE THE EXACT PIPELINE ROUTE. THE AGREED UPON PIPELINE LANDING SPOT ON HOLDEN BEACH SHALL BE SURVEYED OR OTHERWISE LOCATED AND PROVIDED TO THE CONTRACTING OFFICER OR HIS/HER DESIGNATED REPRESENTATIVE.

N

SCALE: 1" = 300'

600 300 0 300 600 900

SCALE IN FEET

US Army Corps of Engineers®

MARK	DESCRIPTION	DATE

DESIGNED BY: J. MAHONE, J. CLARKE
DRAWN BY: J. MITCHELL
CHECKED BY: L. CREECH
SUBMITTED BY: F. ESCLUSA
ISSUE DATE: JUNE 2018
CONTRACT NO.:
SOLICITATION NO.: W912PM18B0004
DRAWING CODE: AIWW104-08-19
FILE NAME: Mcfolden_easements_sht1.dgn
SIZE: 22"x34"

U.S. ARMY CORPS OF ENGINEERS
WILMINGTON DISTRICT
69 DARLINGTON AVENUE
WILMINGTON, NORTH CAROLINA 28403

MAINTENANCE DREDGING
ATLANTIC INTRACOASTAL WATERWAY
BEAUFORT TO SHALLOTTE, NORTH CAROLINA

LOCKWOODS FOLLY INLET
CROSSING AND PLACEMENT
AREA LOCATION MAP

SHEET ID
GI00